


ELEVATION PLAN
立面圖

Tower1
第1座


Elevation Plan A
立面圖 A

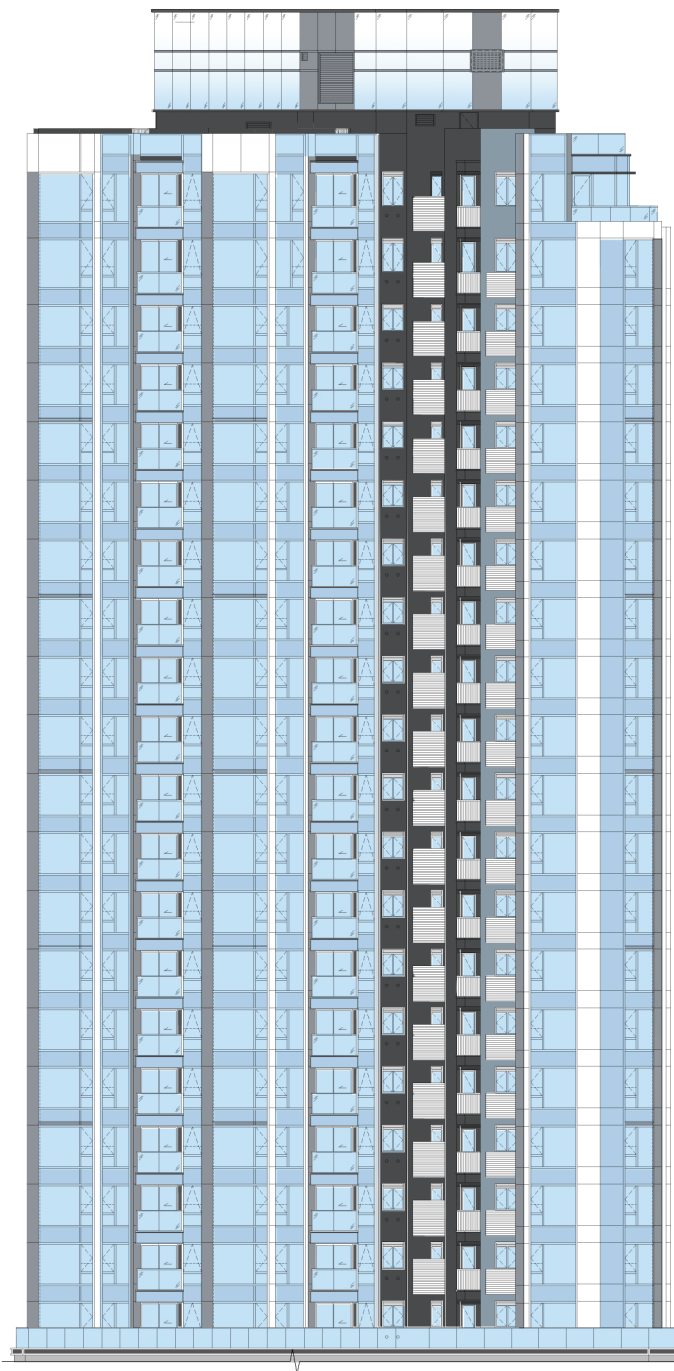


Elevation Plan C
立面圖 C



Elevation Plan B
立面圖 B

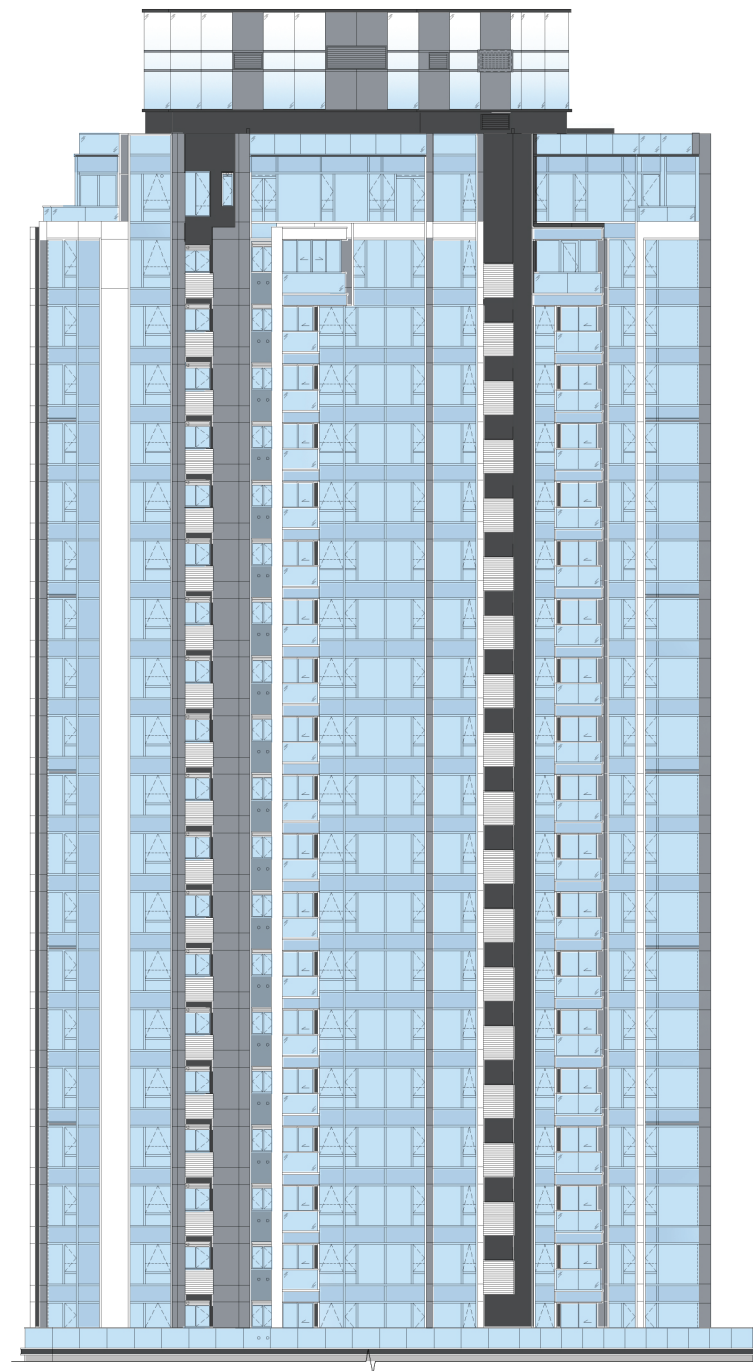

Key Plan
索引圖

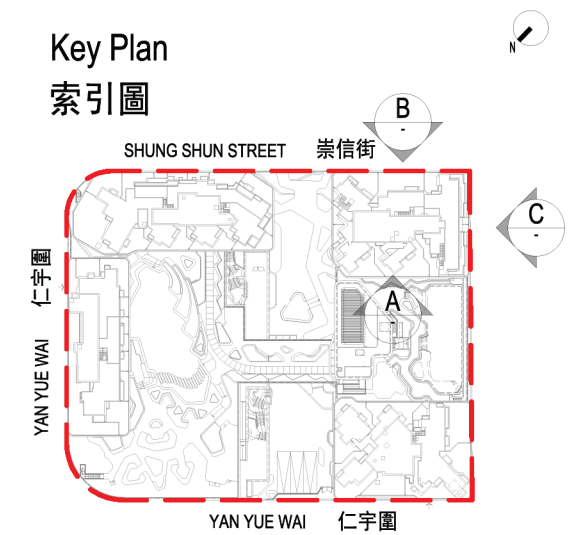

The Authorized Person for the Development has certified that the elevations shown on this Elevation Plan:

1. are prepared on the basis of the approved building plans for the Development as of 15 September 2023; and
2. are in general accordance with the outward appearance of the Development.


發展項目的認可人士已證明本立面圖所顯示的立面：

1. 以2023年9月15日的情況為準的發展項目的經批准的建築圖則為基礎擬備；及
2. 大致上與發展項目的外觀一致。


ELEVATION PLAN
立面圖

Tower1
第1座

Elevation Plan D
立面圖D

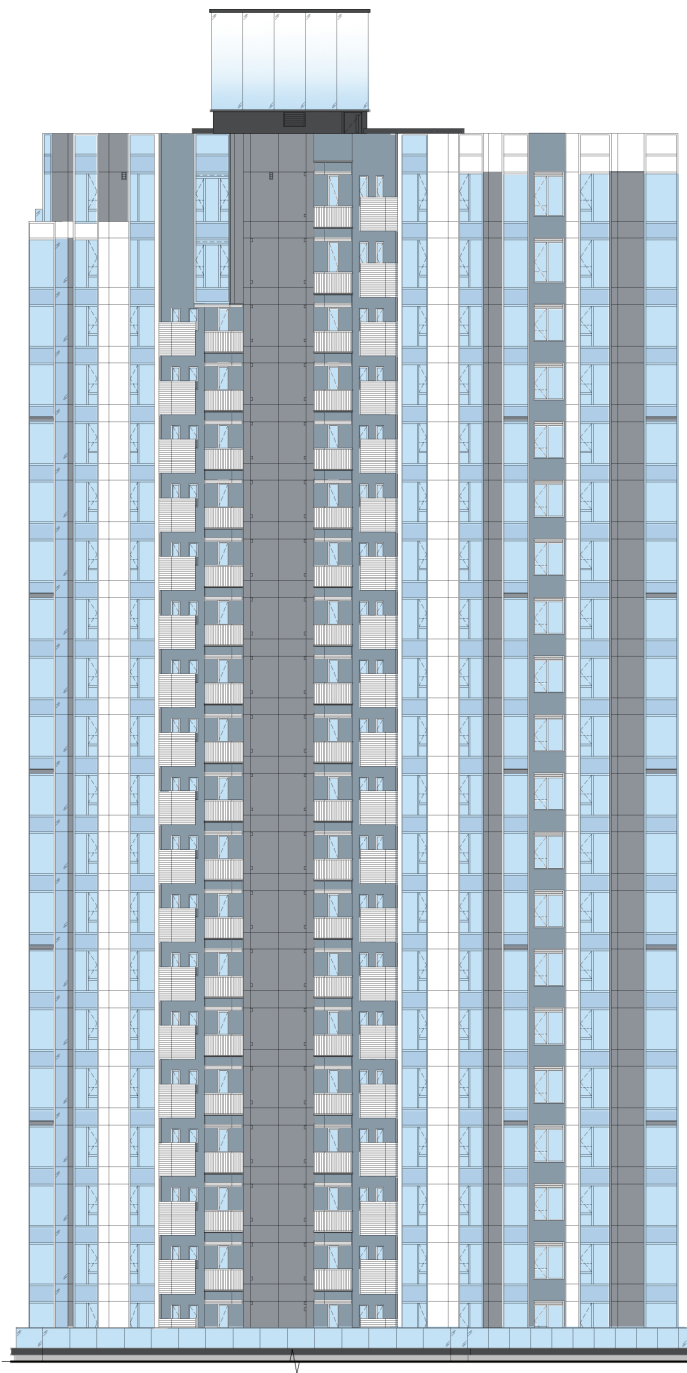

Key Plan
索引圖

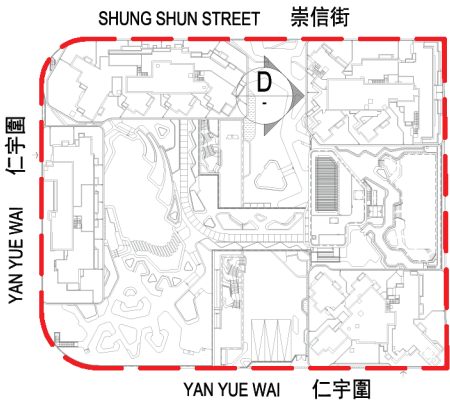

The Authorized Person for the Development has certified that the elevations shown on this Elevation Plan:

1. are prepared on the basis of the approved building plans for the Development as of 15 September 2023; and
2. are in general accordance with the outward appearance of the Development.


發展項目的認可人士已證明本立面圖所顯示的立面：

1. 以2023年9月15日的情況為準的發展項目的經批准的建築圖則為基礎擬備；及
2. 大致上與發展項目的外觀一致。


ELEVATION PLAN
立面圖

Tower2
第2座

Elevation Plan B
立面圖B

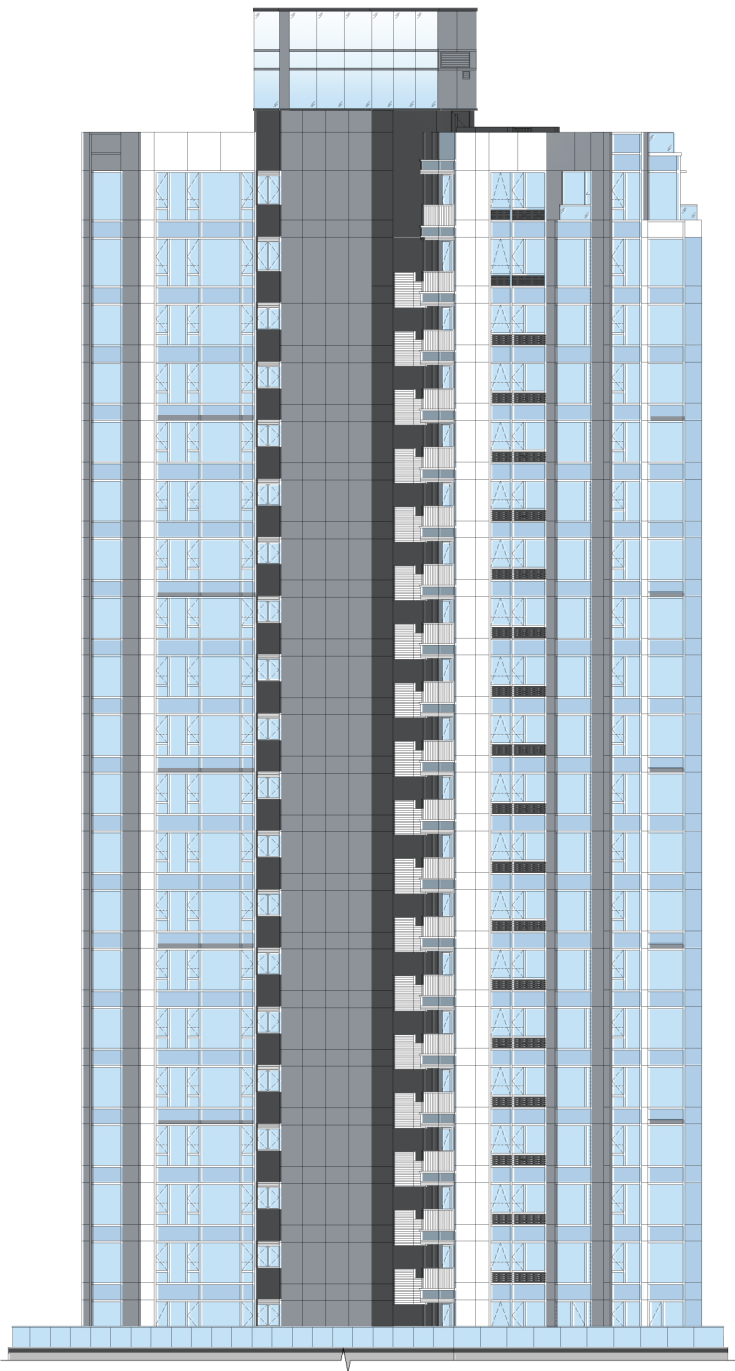


Elevation Plan A
立面圖A

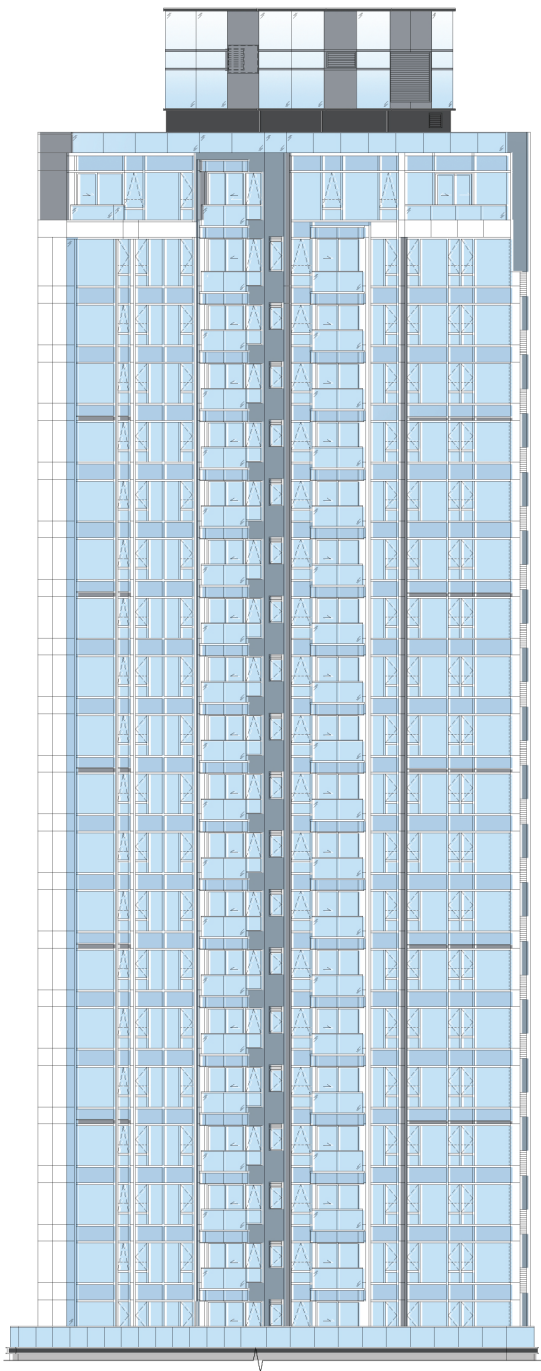

Elevation Plan C
立面圖C



Key Plan
索引圖

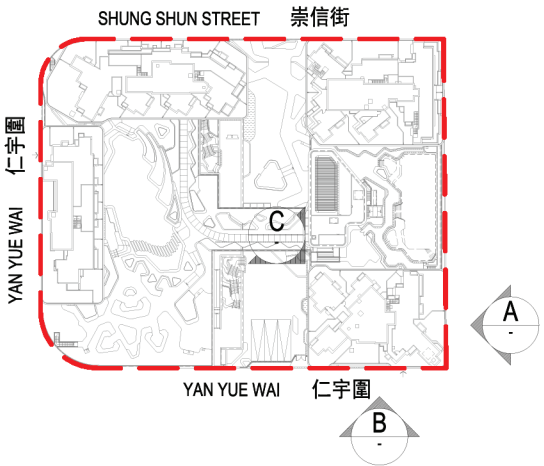

The Authorized Person for the Development has certified that the elevations shown on this Elevation Plan:

1. are prepared on the basis of the approved building plans for the Development as of 15 September 2023; and
2. are in general accordance with the outward appearance of the Development.

發展項目的認可人士已證明本立面圖所顯示的立面：

1. 以2023年9月15日的情況為準的發展項目的經批准的建築圖則為基礎擬備；及
2. 大致上與發展項目的外觀一致。


ELEVATION PLAN
立面圖

Tower2
第2座


Elevation Plan D
立面圖D



Elevation Plan E
立面圖E

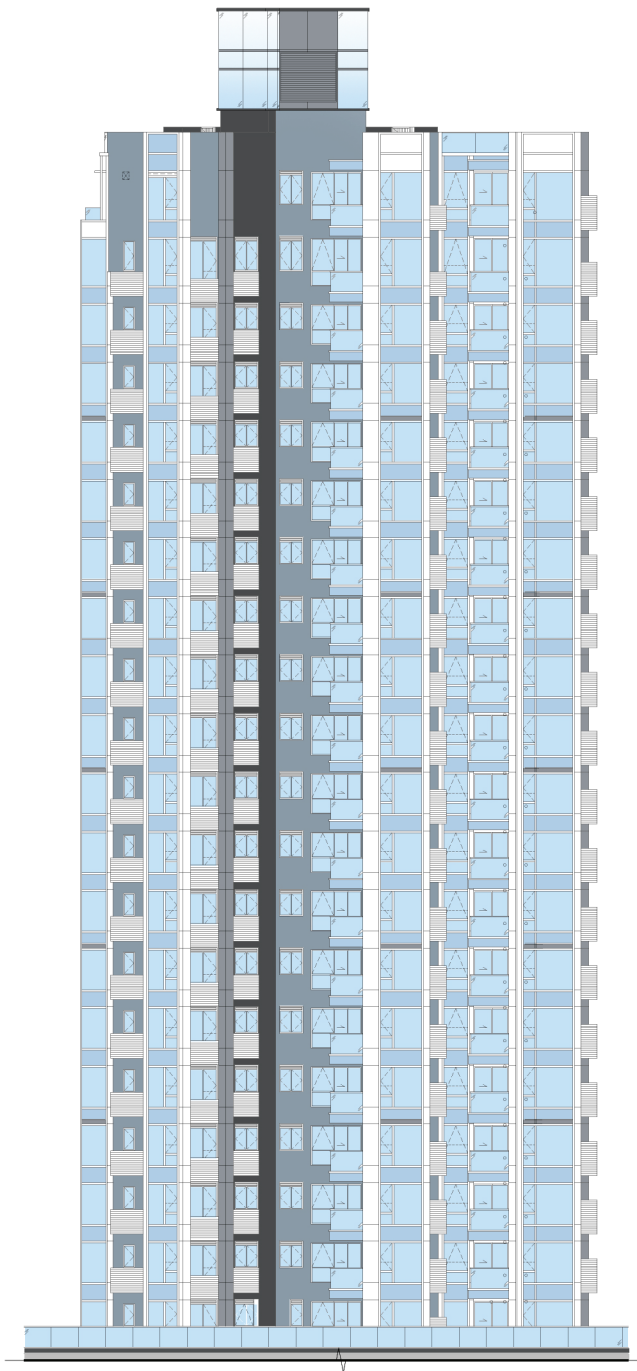

Key Plan
索引圖

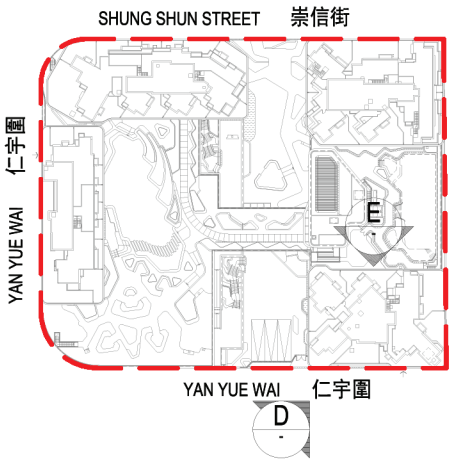

The Authorized Person for the Development has certified that the elevations shown on this Elevation Plan:

1. are prepared on the basis of the approved building plans for the Development as of 15 September 2023; and
2. are in general accordance with the outward appearance of the Development.


發展項目的認可人士已證明本立面圖所顯示的立面：

1. 以2023年9月15日的情況為準的發展項目的經批准的建築圖則為基礎擬備；及
2. 大致上與發展項目的外觀一致。

ELEVATION PLAN
立面圖

Tower 3
第3座


Elevation Plan A
立面圖A

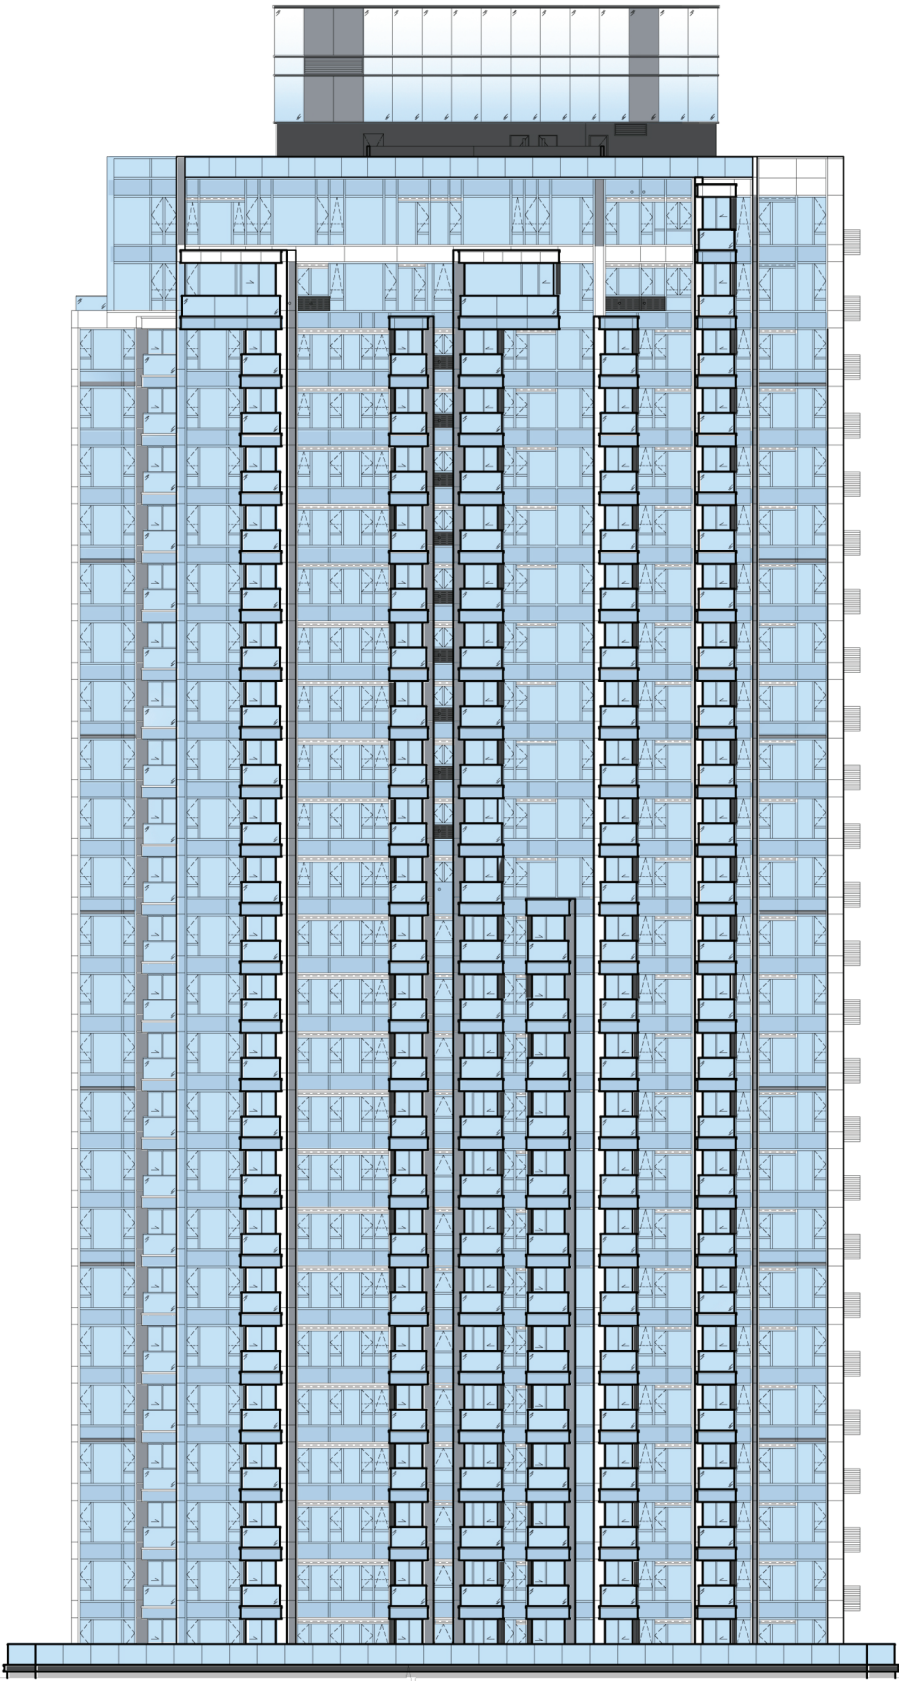

Elevation Plan B
立面圖B



Key Plan
索引圖

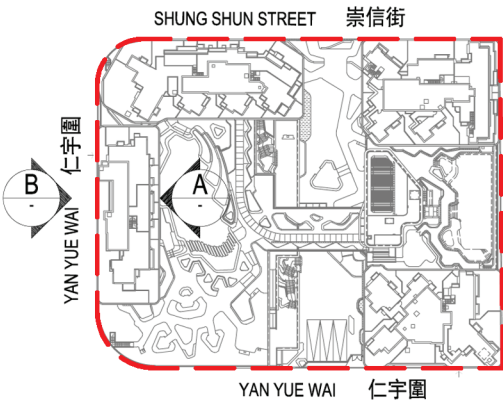

The Authorized Person for the Development has certified that the elevations shown on this Elevation Plan:

1. are prepared on the basis of the approved building plans for the Development as of 15 September 2023; and
2. are in general accordance with the outward appearance of the Development.


發展項目的認可人士已證明本立面圖所顯示的立面：

1. 以2023年9月15日的情況為準的發展項目的經批准的建築圖則為基礎擬備；及
2. 大致上與發展項目的外觀一致。


ELEVATION PLAN 立面圖

Tower 3
第3座


Elevation Plan C
立面圖C

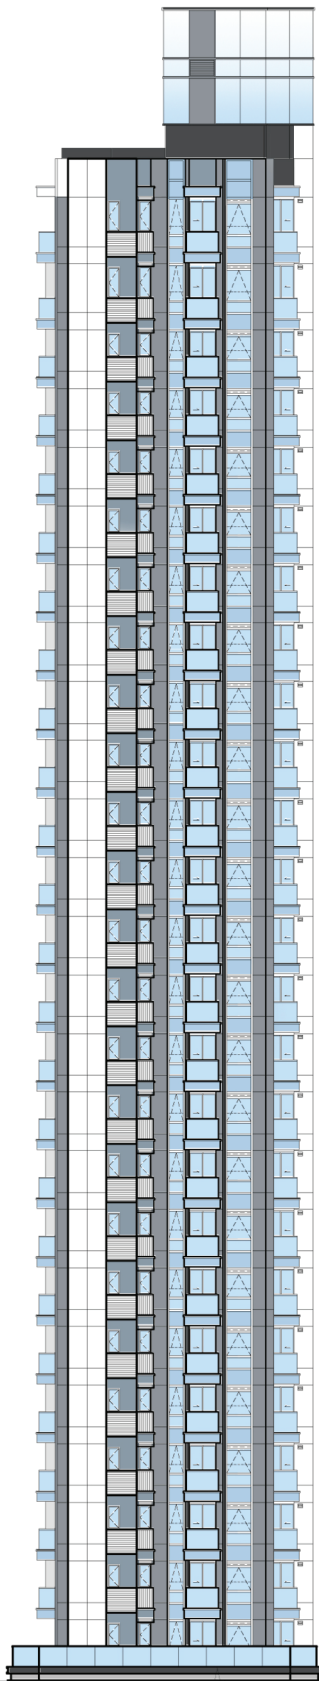

Elevation Plan D
立面圖D

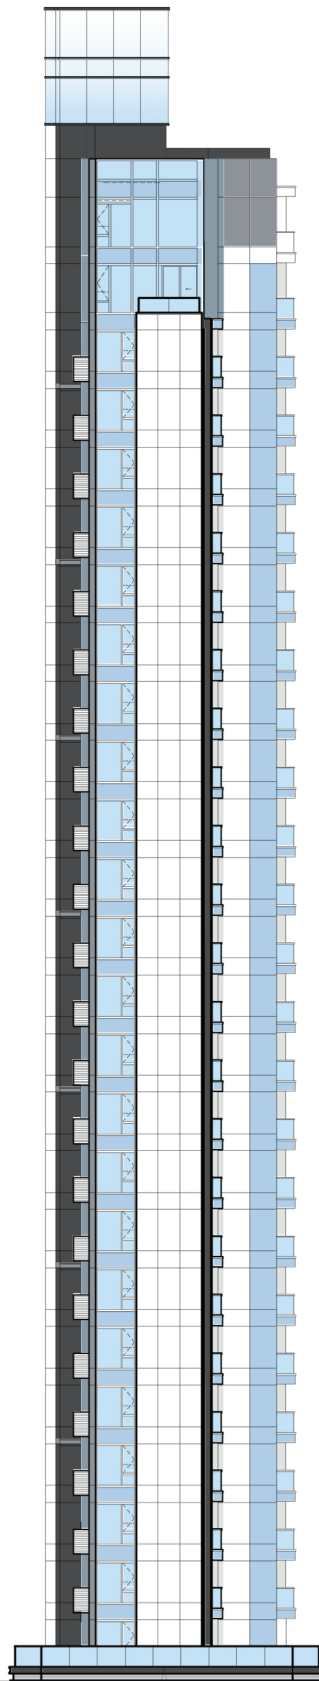

Key Plan
索引圖

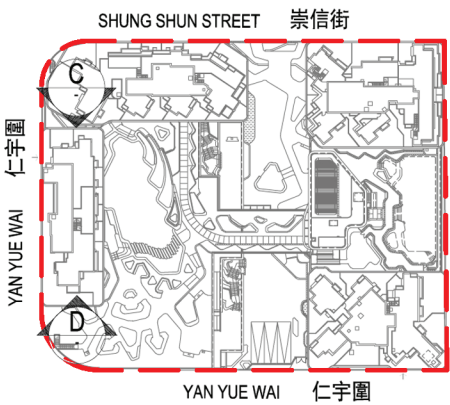

The Authorized Person for the Development has certified that the elevations shown on this Elevation Plan:

1. are prepared on the basis of the approved building plans for the Development as of 15 September 2023; and
2. are in general accordance with the outward appearance of the Development.

發展項目的認可人士已證明本立面圖所顯示的立面：

1. 以2023年9月15日的情況為準的發展項目的經批准的建築圖則為基礎擬備；及
2. 大致上與發展項目的外觀一致。


ELEVATION PLAN
立面圖

Tower 5
第5座


Elevation Plan C
立面圖C




Elevation Plan A
立面圖A

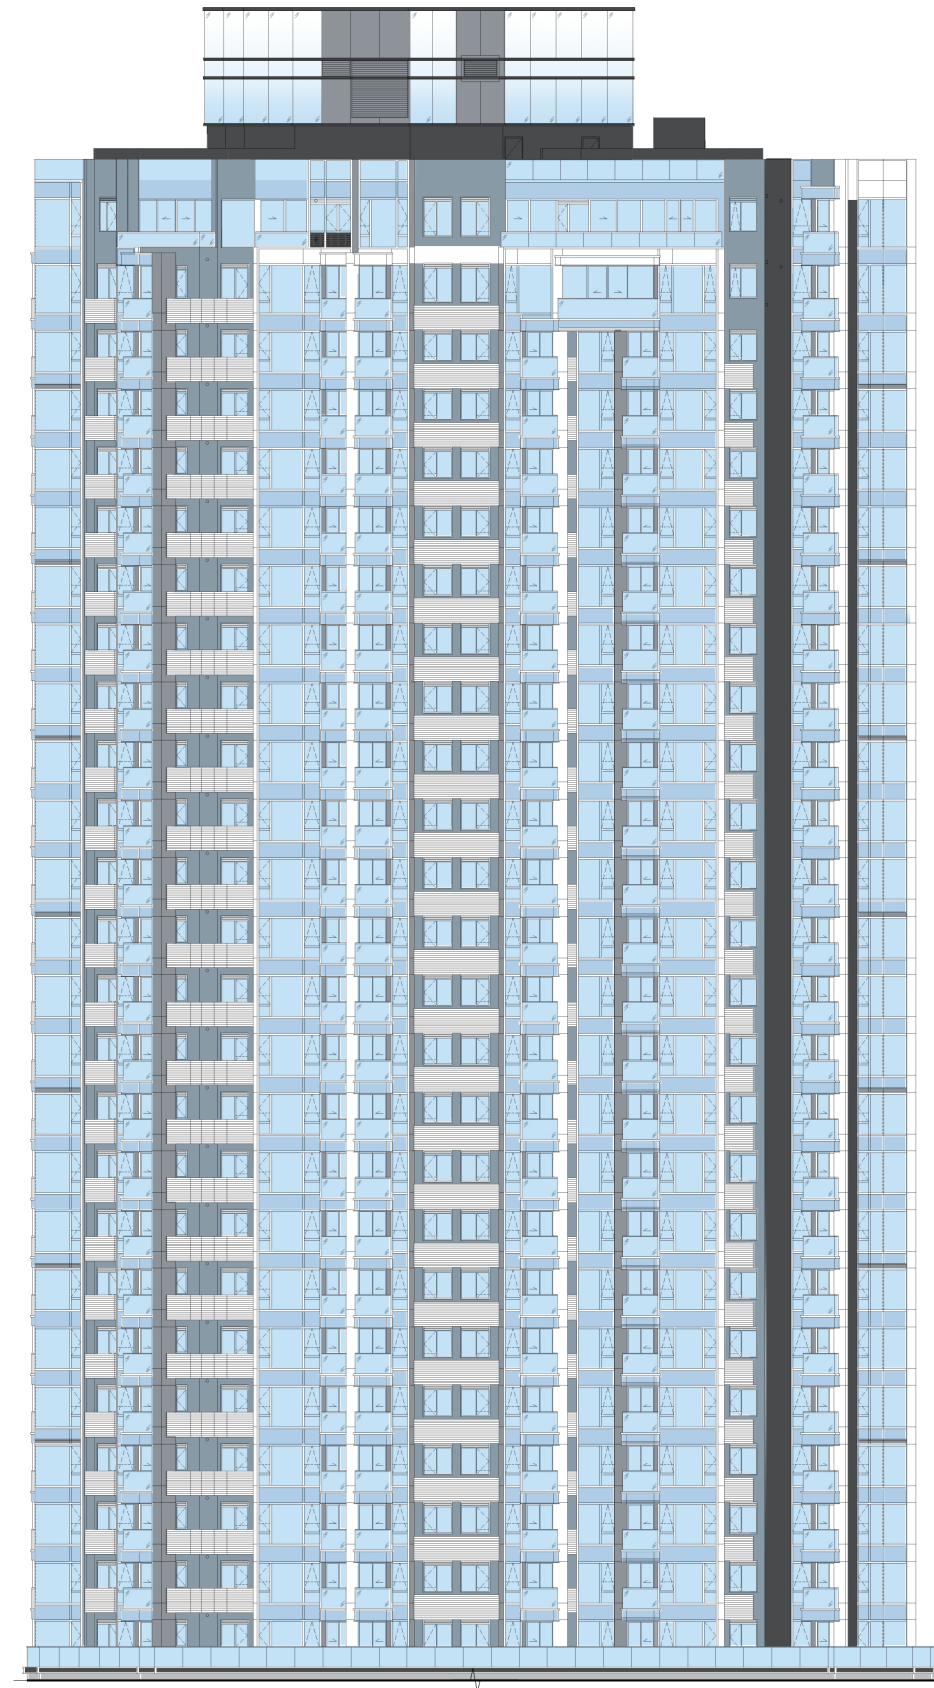

Elevation Plan B
立面圖B

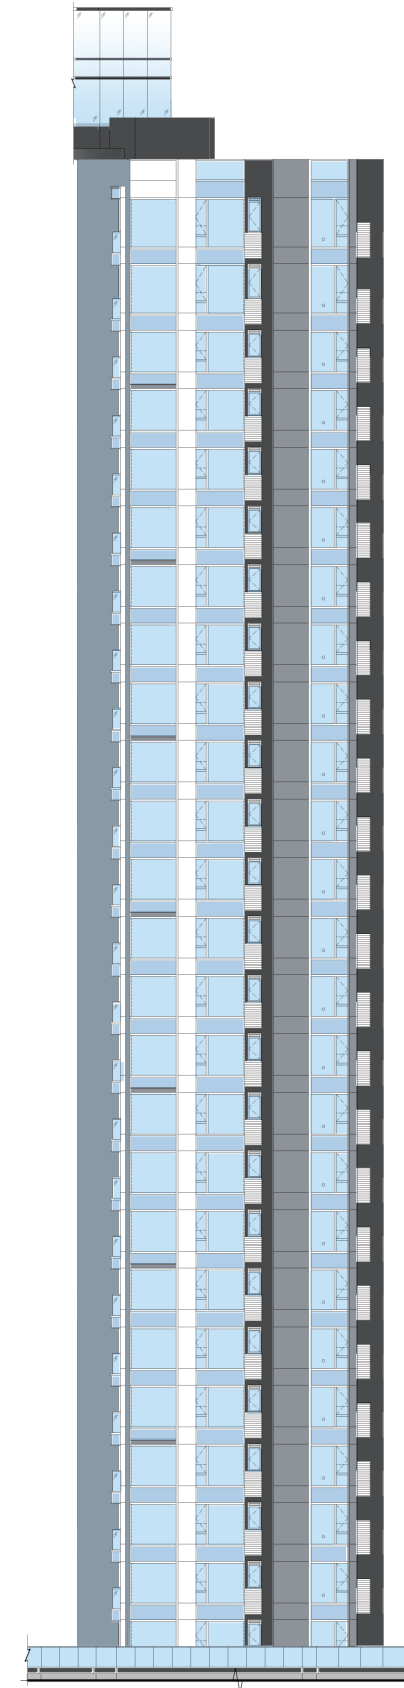

Key Plan
索引圖

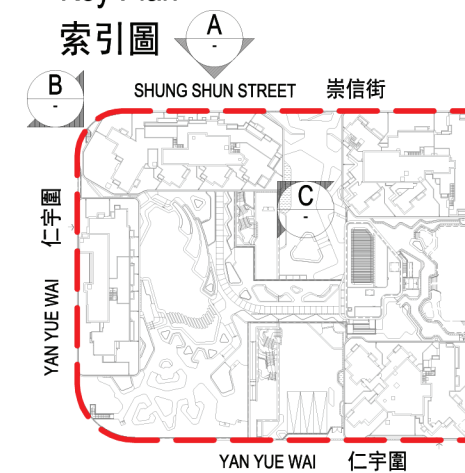

The Authorized Person for the Development has certified that the elevations shown on this Elevation Plan:


1. are prepared on the basis of the approved building plans for the Development as of 15 September 2023; and
2. are in general accordance with the outward appearance of the Development.

發展項目的認可人士已證明本立面圖所顯示的立面：


1. 以2023年9月15日的情況為準的發展項目的經批准的建築圖則為基礎擬備；及
2. 大致上與發展項目的外觀一致。

Tower 5
第5座

Elevation Plan D
立面圖D

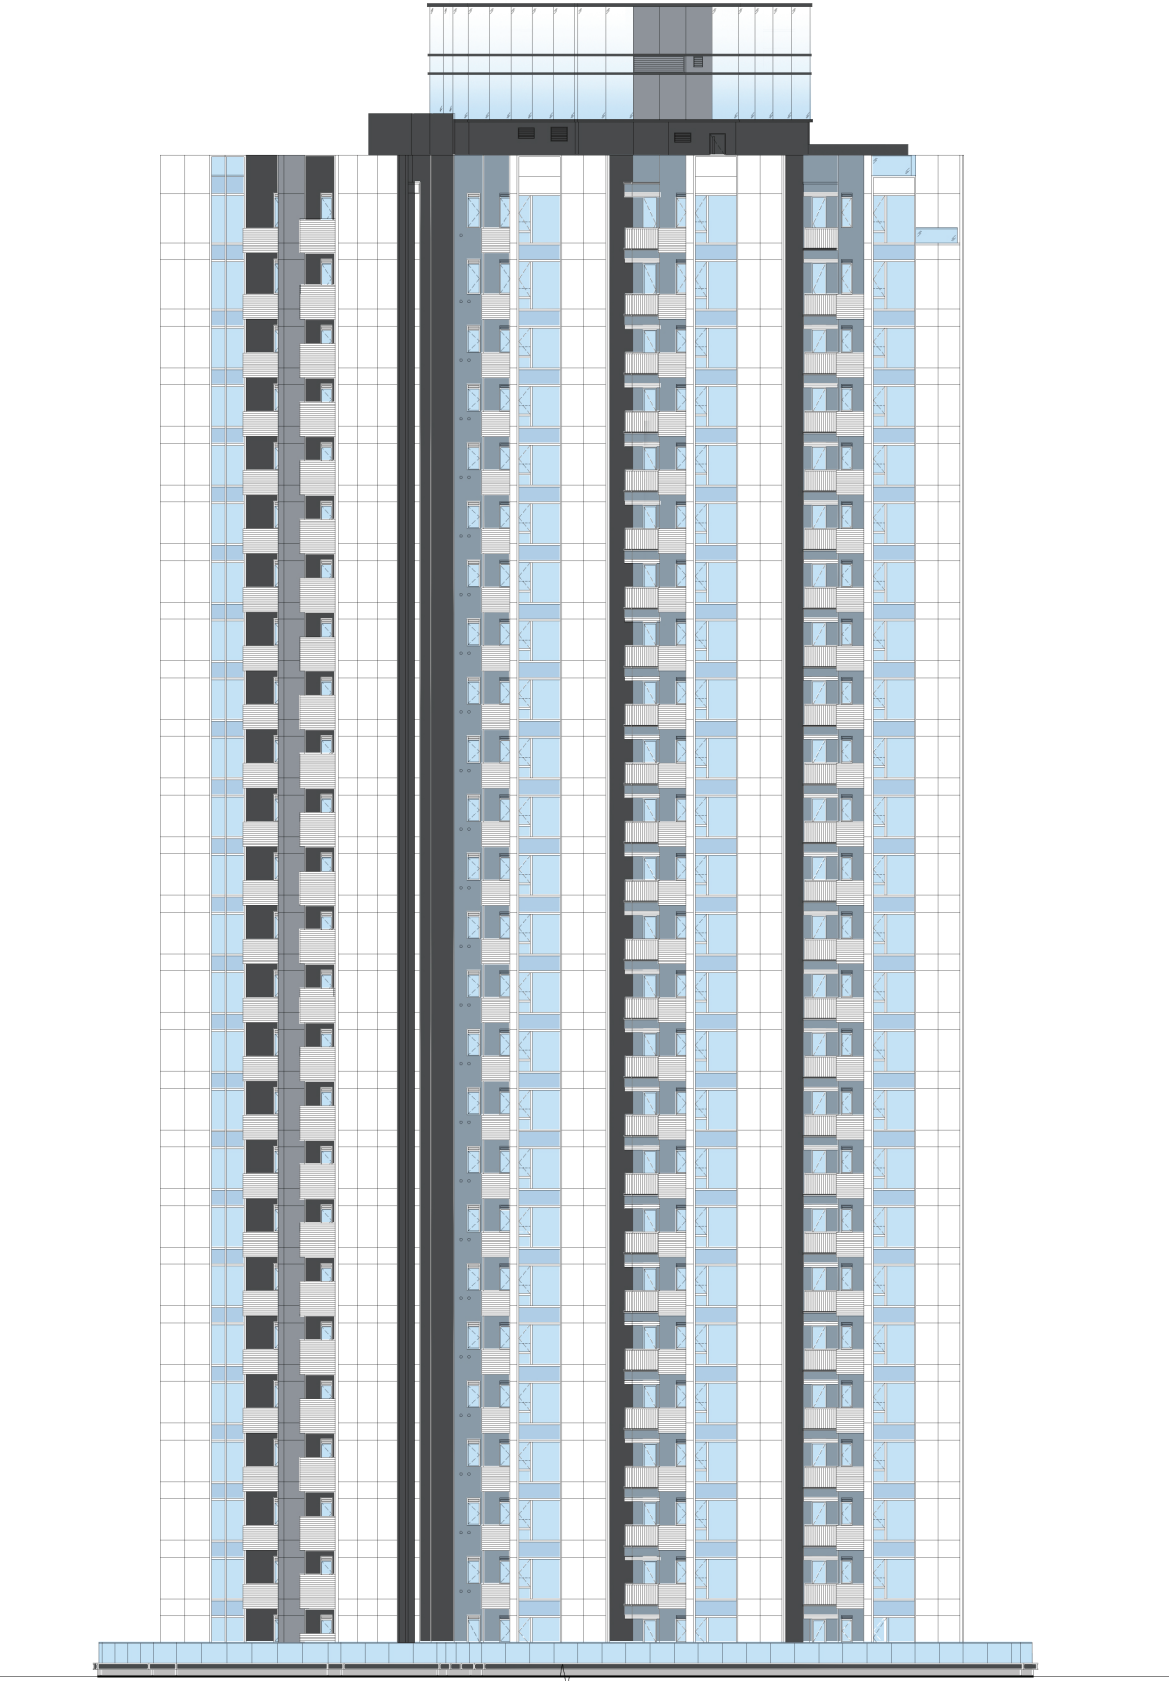

Key Plan
索引圖

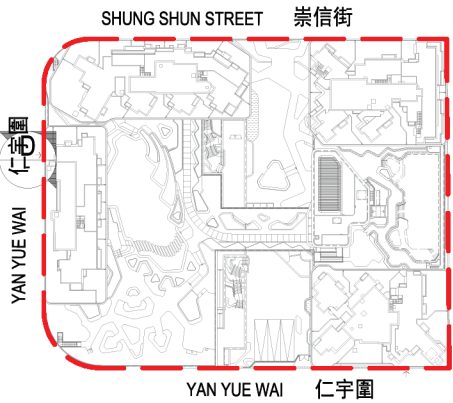


The Authorized Person for the Development has certified that the elevations shown on this Elevation Plan:

1. are prepared on the basis of the approved building plans for the Development as of 15 September 2023; and
2. are in general accordance with the outward appearance of the Development.


發展項目的認可人士已證明本立面圖所顯示的立面：

1. 以2023年9月15日的情況為準的發展項目的經批准的建築圖則為基礎擬備；及
2. 大致上與發展項目的外觀一致。


ELEVATION PLAN
立面圖

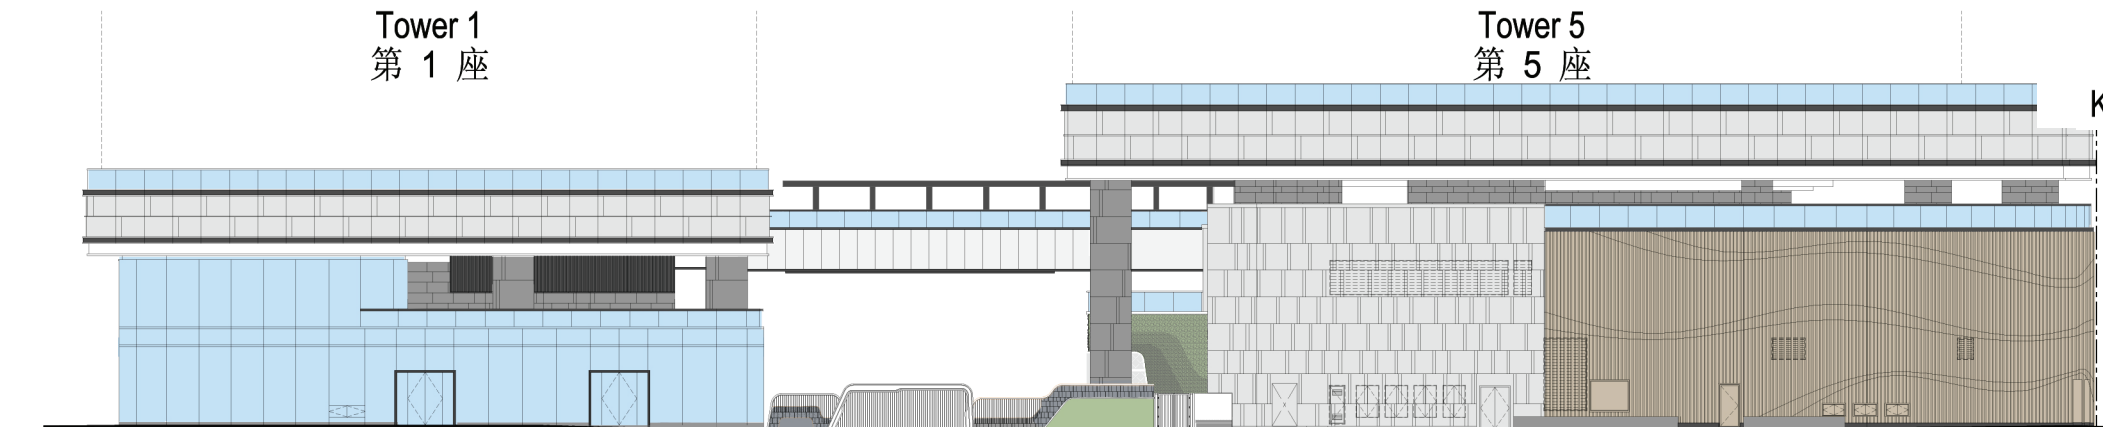


Elevation Plan A
立面圖 A

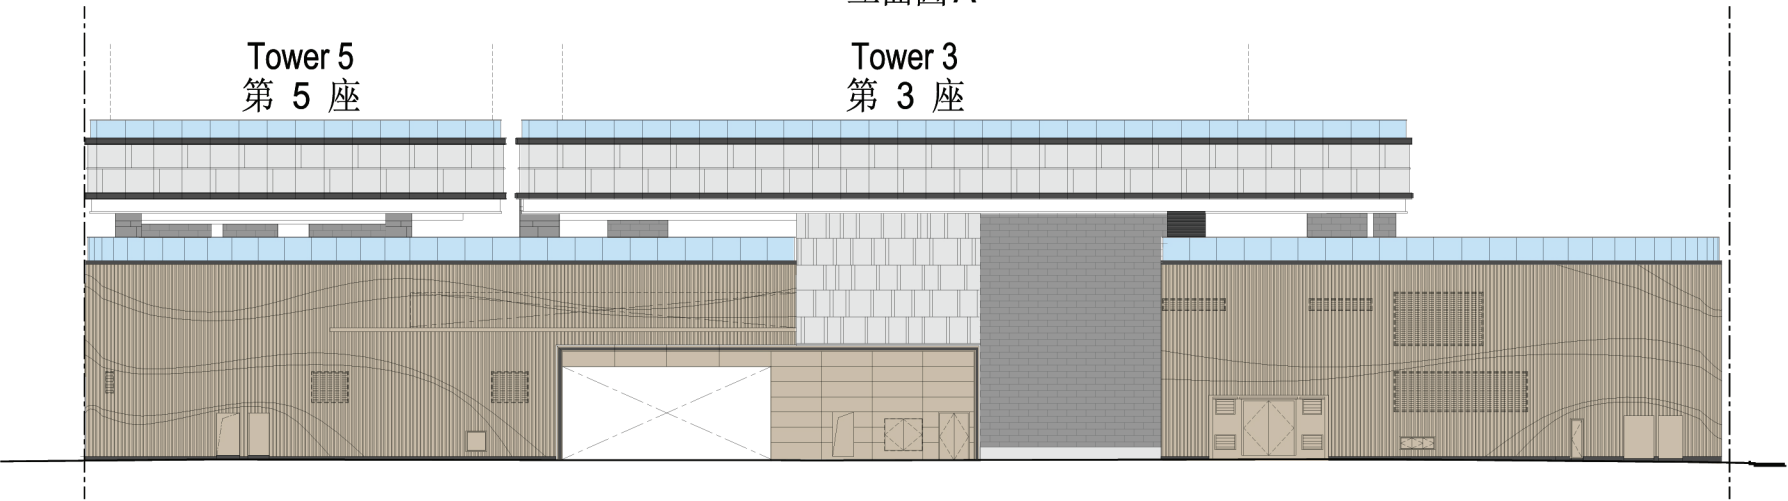

Elevation Plan B
立面圖 B

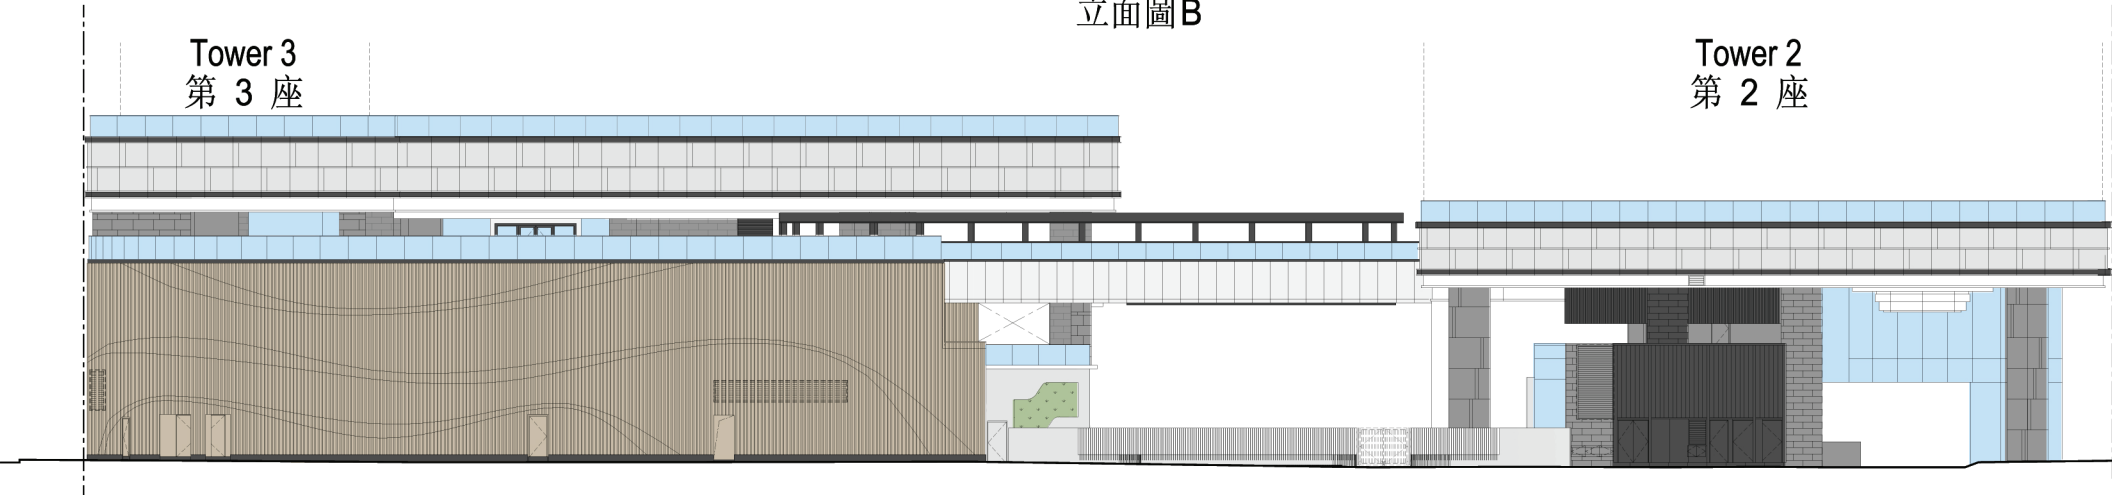

Elevation Plan C
立面圖 C

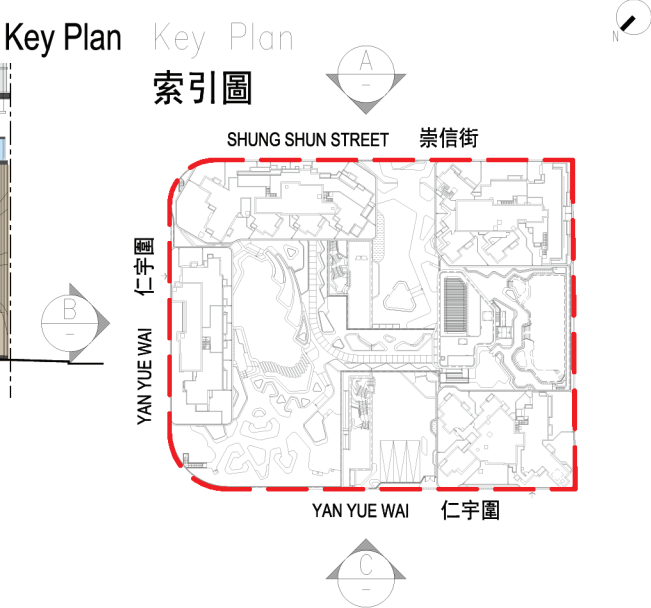


The Authorized Person for the Development has certified that the elevations shown on this Elevation Plan:

1. are prepared on the basis of the approved building plans for the Development as of 15 September 2023; and
2. are in general accordance with the outward appearance of the Development.


發展項目的認可人士已證明本立面圖所顯示的立面：

1. 以2023年9月15日的情況為準的發展項目的經批准的建築圖則為基礎擬備；及
2. 大致上與發展項目的外觀一致。


ELEVATION PLAN
立面圖

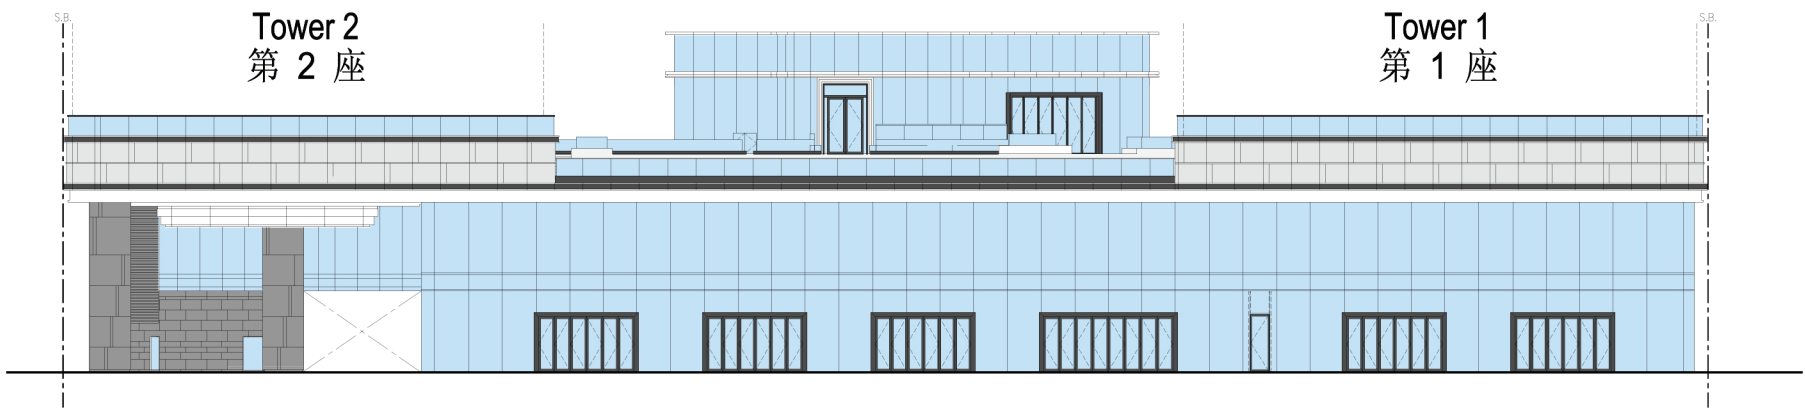

Elevation Plan D
立面圖 D

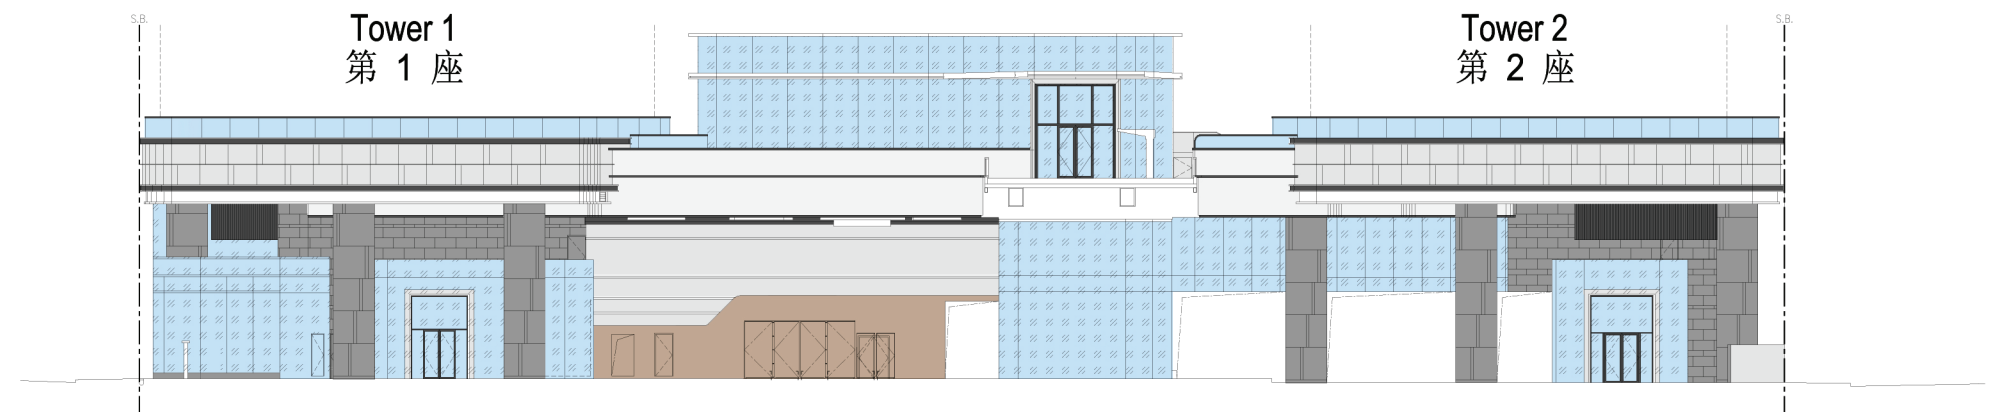

Elevation Plan E
立面圖 E

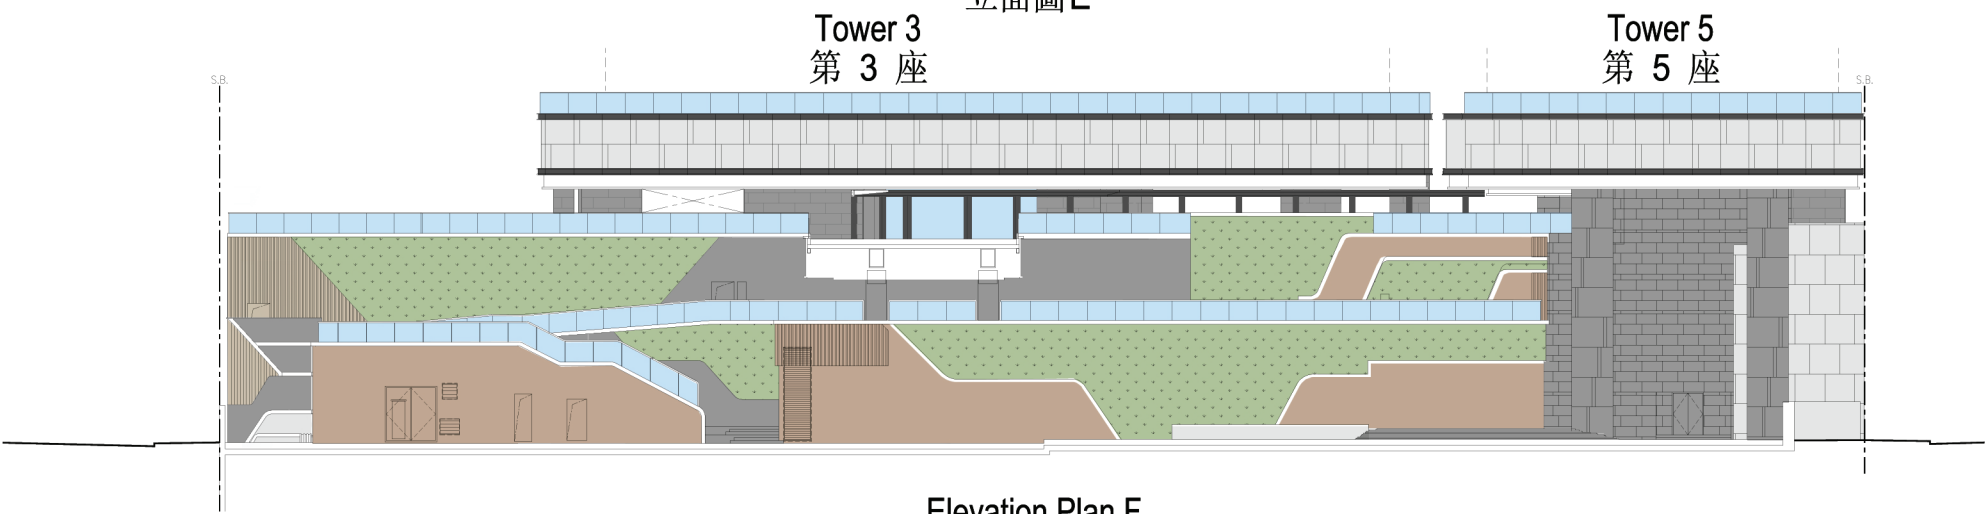

Elevation Plan F
立面圖 F

Key Plan
索引圖



The Authorized Person for the Development has certified that the elevations shown on this Elevation Plan:

1. are prepared on the basis of the approved building plans for the Development as of 15 September 2023; and
2. are in general accordance with the outward appearance of the Development.

發展項目的認可人士已證明本立面圖所顯示的立面：

1. 以2023年9月15日的情況為準的發展項目的經批准的建築圖則為基礎擬備；及
2. 大致上與發展項目的外觀一致。